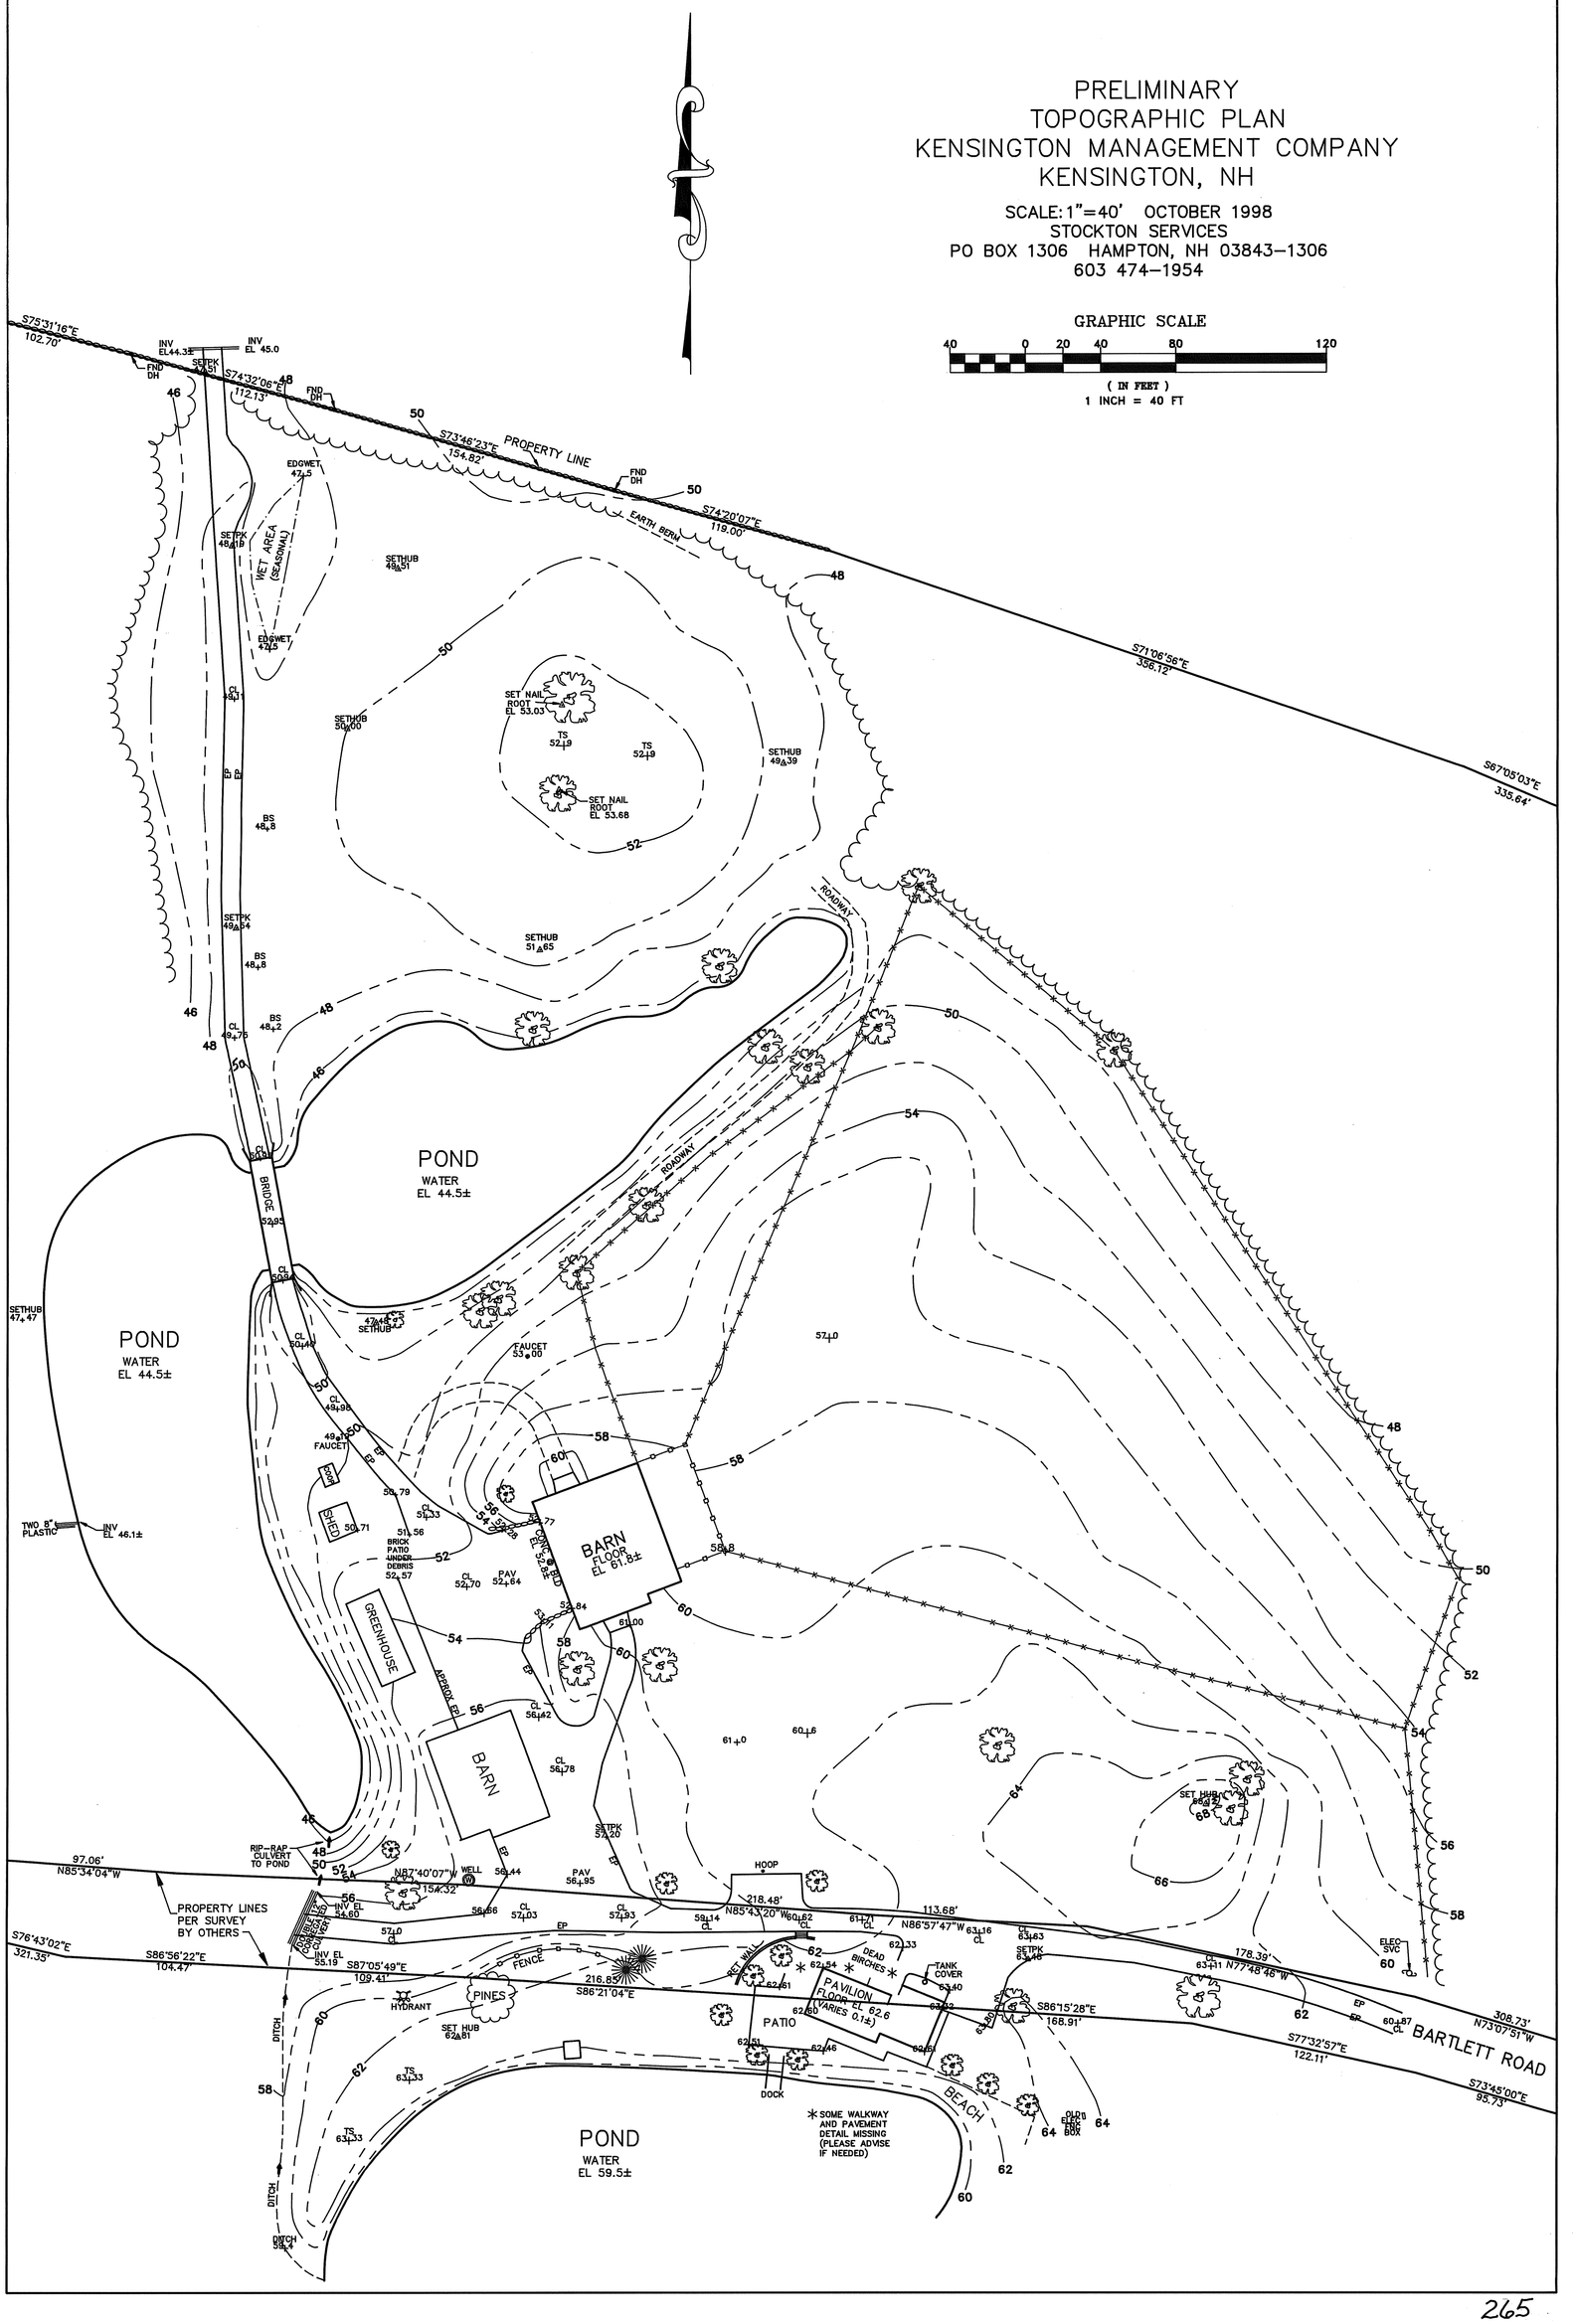
PRELIMINARY
TOPOGRAPHIC PLAN
KENSINGTON MANAGEMENT COMPANY
KENSINGTON, NH
SCALE: 1"=40' OCTOBER 1998
STOCKTON SERVICES
PO BOX 1306 HAMPTON, NH 03843-1306
603 474-1954
GRAPHIC SCALE
40 0 20 40 80 120
(IN FEET)
1 INCH = 40 FT
PROPERTY LINE
EARTH BERM
WET AREA (SEASONAL)
POND
WATER
EL 44.5±
POND
WATER
EL 59.5±
BARN
FLOOR
EL 61.8±
BARN
GREENHOUSE
SHED
PAVILION
FLOOR EL 62.6
(VARIES 0.1±)
PATIO
DOCK
BEACH
ROADWAY
BRIDGE
RIP-RAP CULVERT TO POND
PROPERTY LINES PER SURVEY BY OTHERS
FENCE
DITCH
PINES
HYDRANT
WELL
TANK COVER
DEAD BIRCHES
SET NAIL ROOT EL 53.03
SET NAIL ROOT EL 53.68
BRICK PATIO UNDER DEBRIS
TWO 8" PLASTIC INV EL 46.1±
BARTLETT ROAD
* SOME WALKWAY AND PAVEMENT DETAIL MISSING (PLEASE ADVISE IF NEEDED)